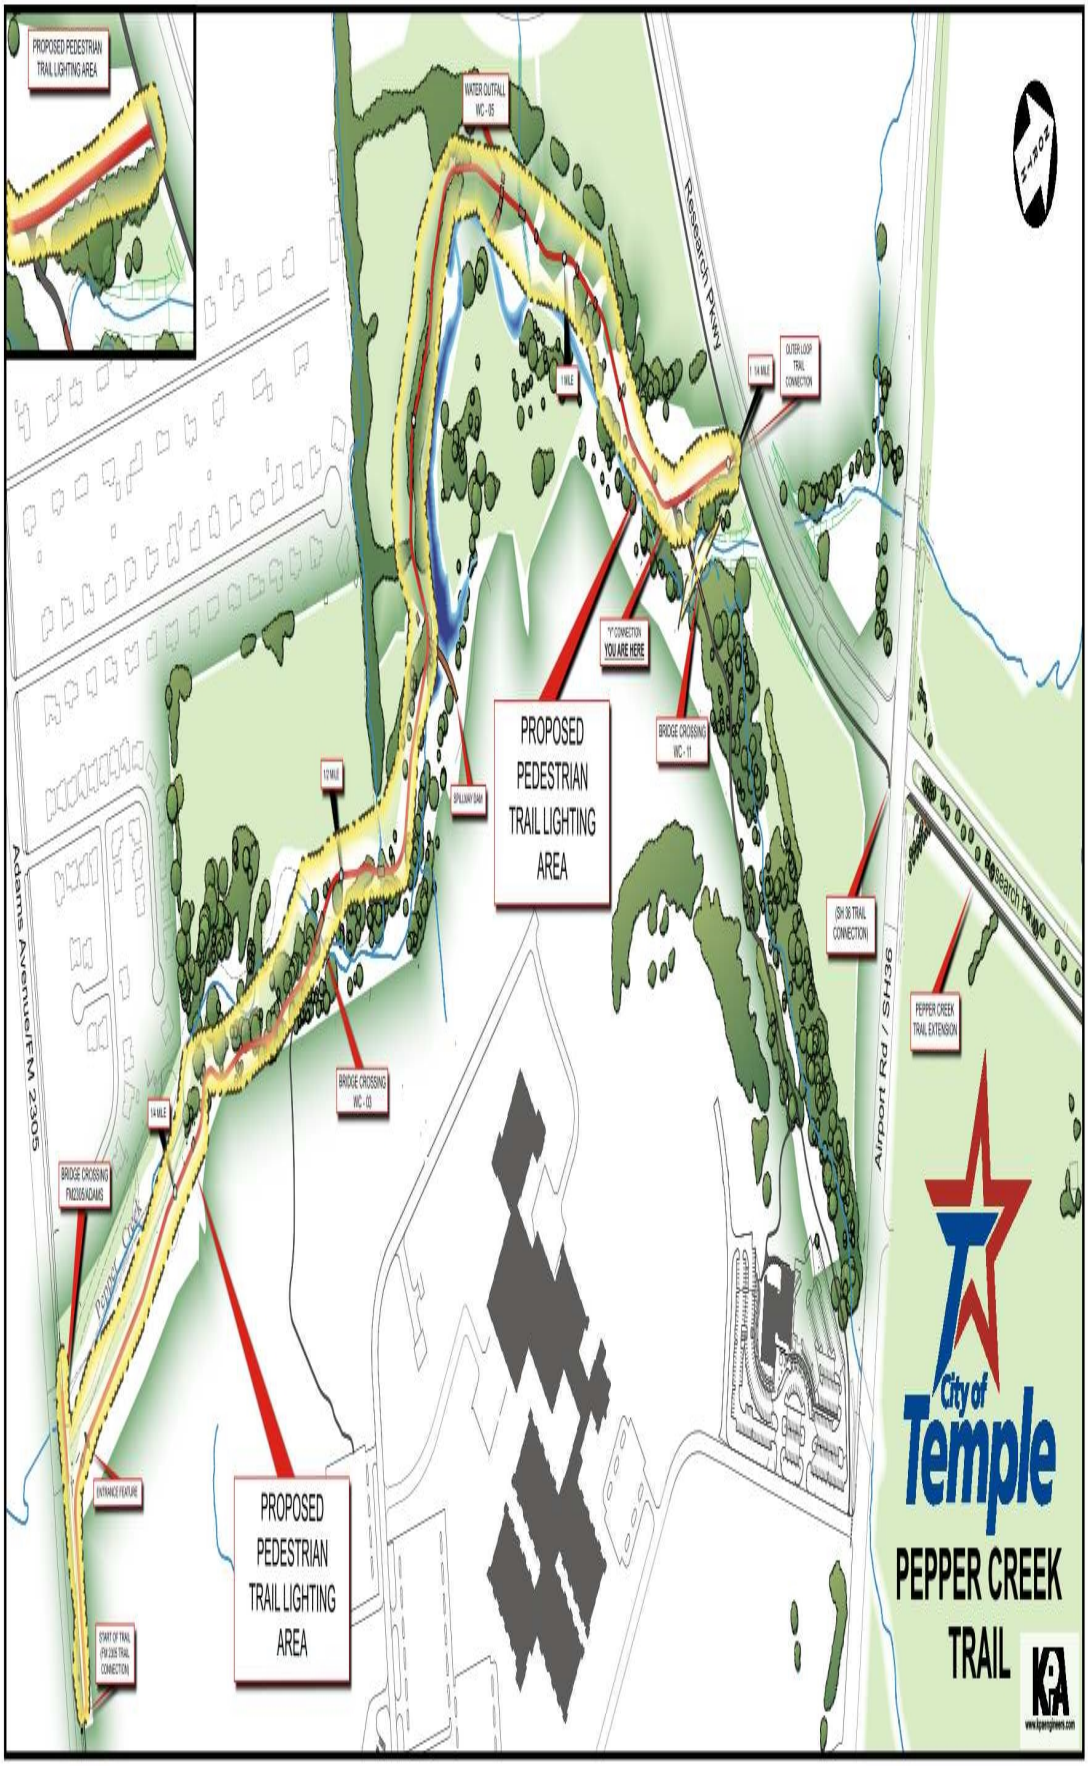
PROPOSED PEDESTRIAN TRAIL LIGHTING AREA
WATER OUTFALL WC - 05
Research Pkwy
OUTER LOOP TRAIL CONNECTION
1 MILE
0.5 MILE
"Y" CONNECTION YOU ARE HERE
BRIDGE CROSSING WC - 11
SPILLWAY DAM
PROPOSED PEDESTRIAN TRAIL LIGHTING AREA
0.5 MILE
Adams Avenue/FM 2305
Airport Rd / SH36
(SH 36 TRAIL CONNECTION)
PEPPER CREEK TRAIL EXTENSION
BRIDGE CROSSING WC - 03
1.0 MILE
BRIDGE CROSSING FM2305/ADAMS
Pepper Creek
ENTRANCE FEATURE
PROPOSED PEDESTRIAN TRAIL LIGHTING AREA
START OF TRAIL (FM 2305 TRAIL CONNECTION)
City of Temple
PEPPER CREEK TRAIL