BOLT TABLE
FRAME LINE 1

LOCATION	QUAN	TYPE	DIA	LENGTH
EC-1/FRAME	4	A325	5/8"	2"
EC-2/FRAME	2	A325	5/8"	2"
EC-3/FRAME	2	A325	5/8"	2"
EC-4/FRAME	2	A325	5/8"	2"
EC-5/FRAME	2	A325	5/8"	2"
EC-6/FRAME	2	A325	5/8"	2"
EC-7/FRAME	2	A325	5/8"	2"
EC-8/FRAME	2	A325	5/8"	2"
EC-9/FRAME	2	A325	5/8"	2"
EC-10/FRAME	2	A325	5/8"	2"
EC-11/FRAME	4	A325	5/8"	2"
Back Braces	1	A325	3/4"	2 1/2"

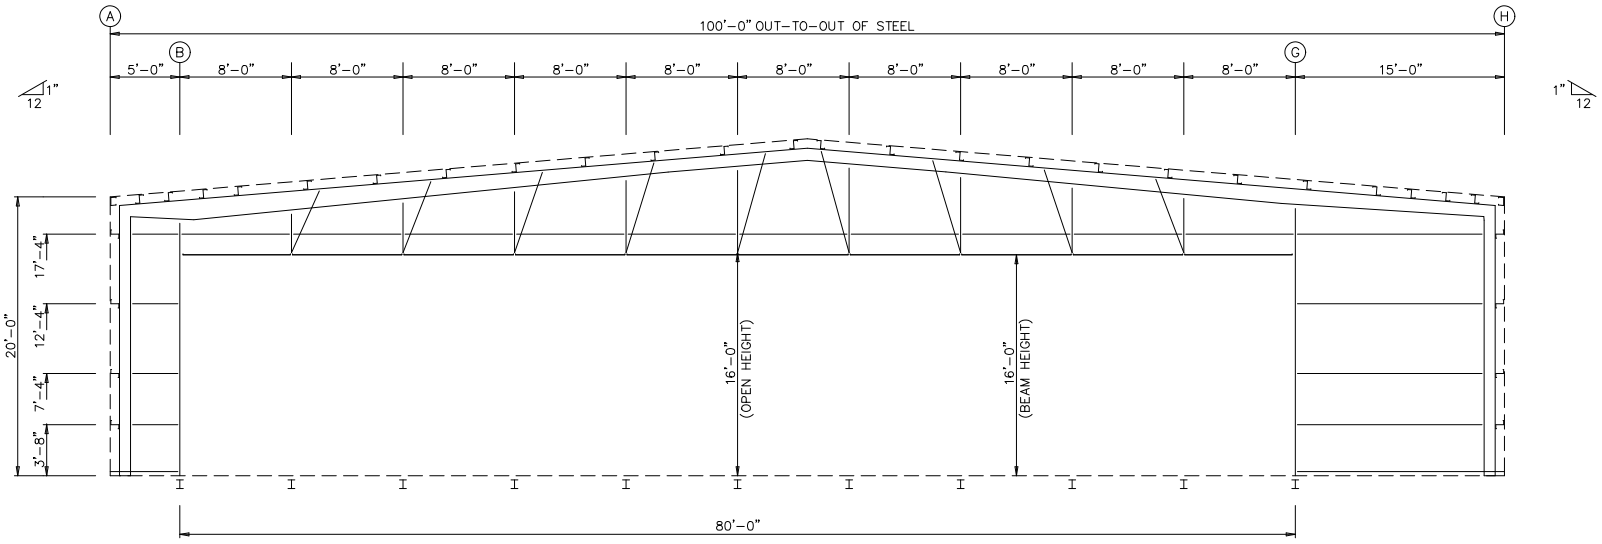

ENDWALL FRAMING: FRAME LINE 1

GENERAL NOTES:

ROOF SLOPES GREATER THAN 1:12 REQUIRE ENDWALL PANELS BE FIELD CUT TO MATCH ROOF SLOPE.

CAUTION

UP TO @LDS ADDITIONAL LINEAR FEET (MEASURED HORIZONTALLY) OF PANELS MAY BE REMOVED FOR FIELD LOCATED FRAMED OPENINGS WITHOUT AFFECTING THE DIAPHRAGM STRENGTH OF THE ENDWALL PANELS.

ALL ENDWALL COLUMNS AND JAMBS ARE DESIGNED AS "POSTS" AS DEFINED BY OSHA AND ARE NOT INTENDED TO BE CLIMBED ON UNTIL FULLY BRACED.

MUELLER, INC.
STEEL BUILDING SYSTEMS & COMPONENTS
1913 Hutchins Ave. Ballinger, TX 76821
(800) 527-1087 (325) 365-8103 (Fax)

DESCRIPTION	ENDWALL FRAMING					#File	
SIZE	100'-0" x 70'-0" x 20'-0"					ROOF SLOPE	1.0:12
CUSTOMER	T&G Aviation Services LLC						
LOCATION	Cleburne, TX 76033						
DRN. BY	CK'D BY	DATE	SCALE	SALESMAN	JOB NO.	SHEET NO.	REV.
Detailer		3/25/25	NONE	Justin Washburn	TandGAviation	@@@@@@	@R